


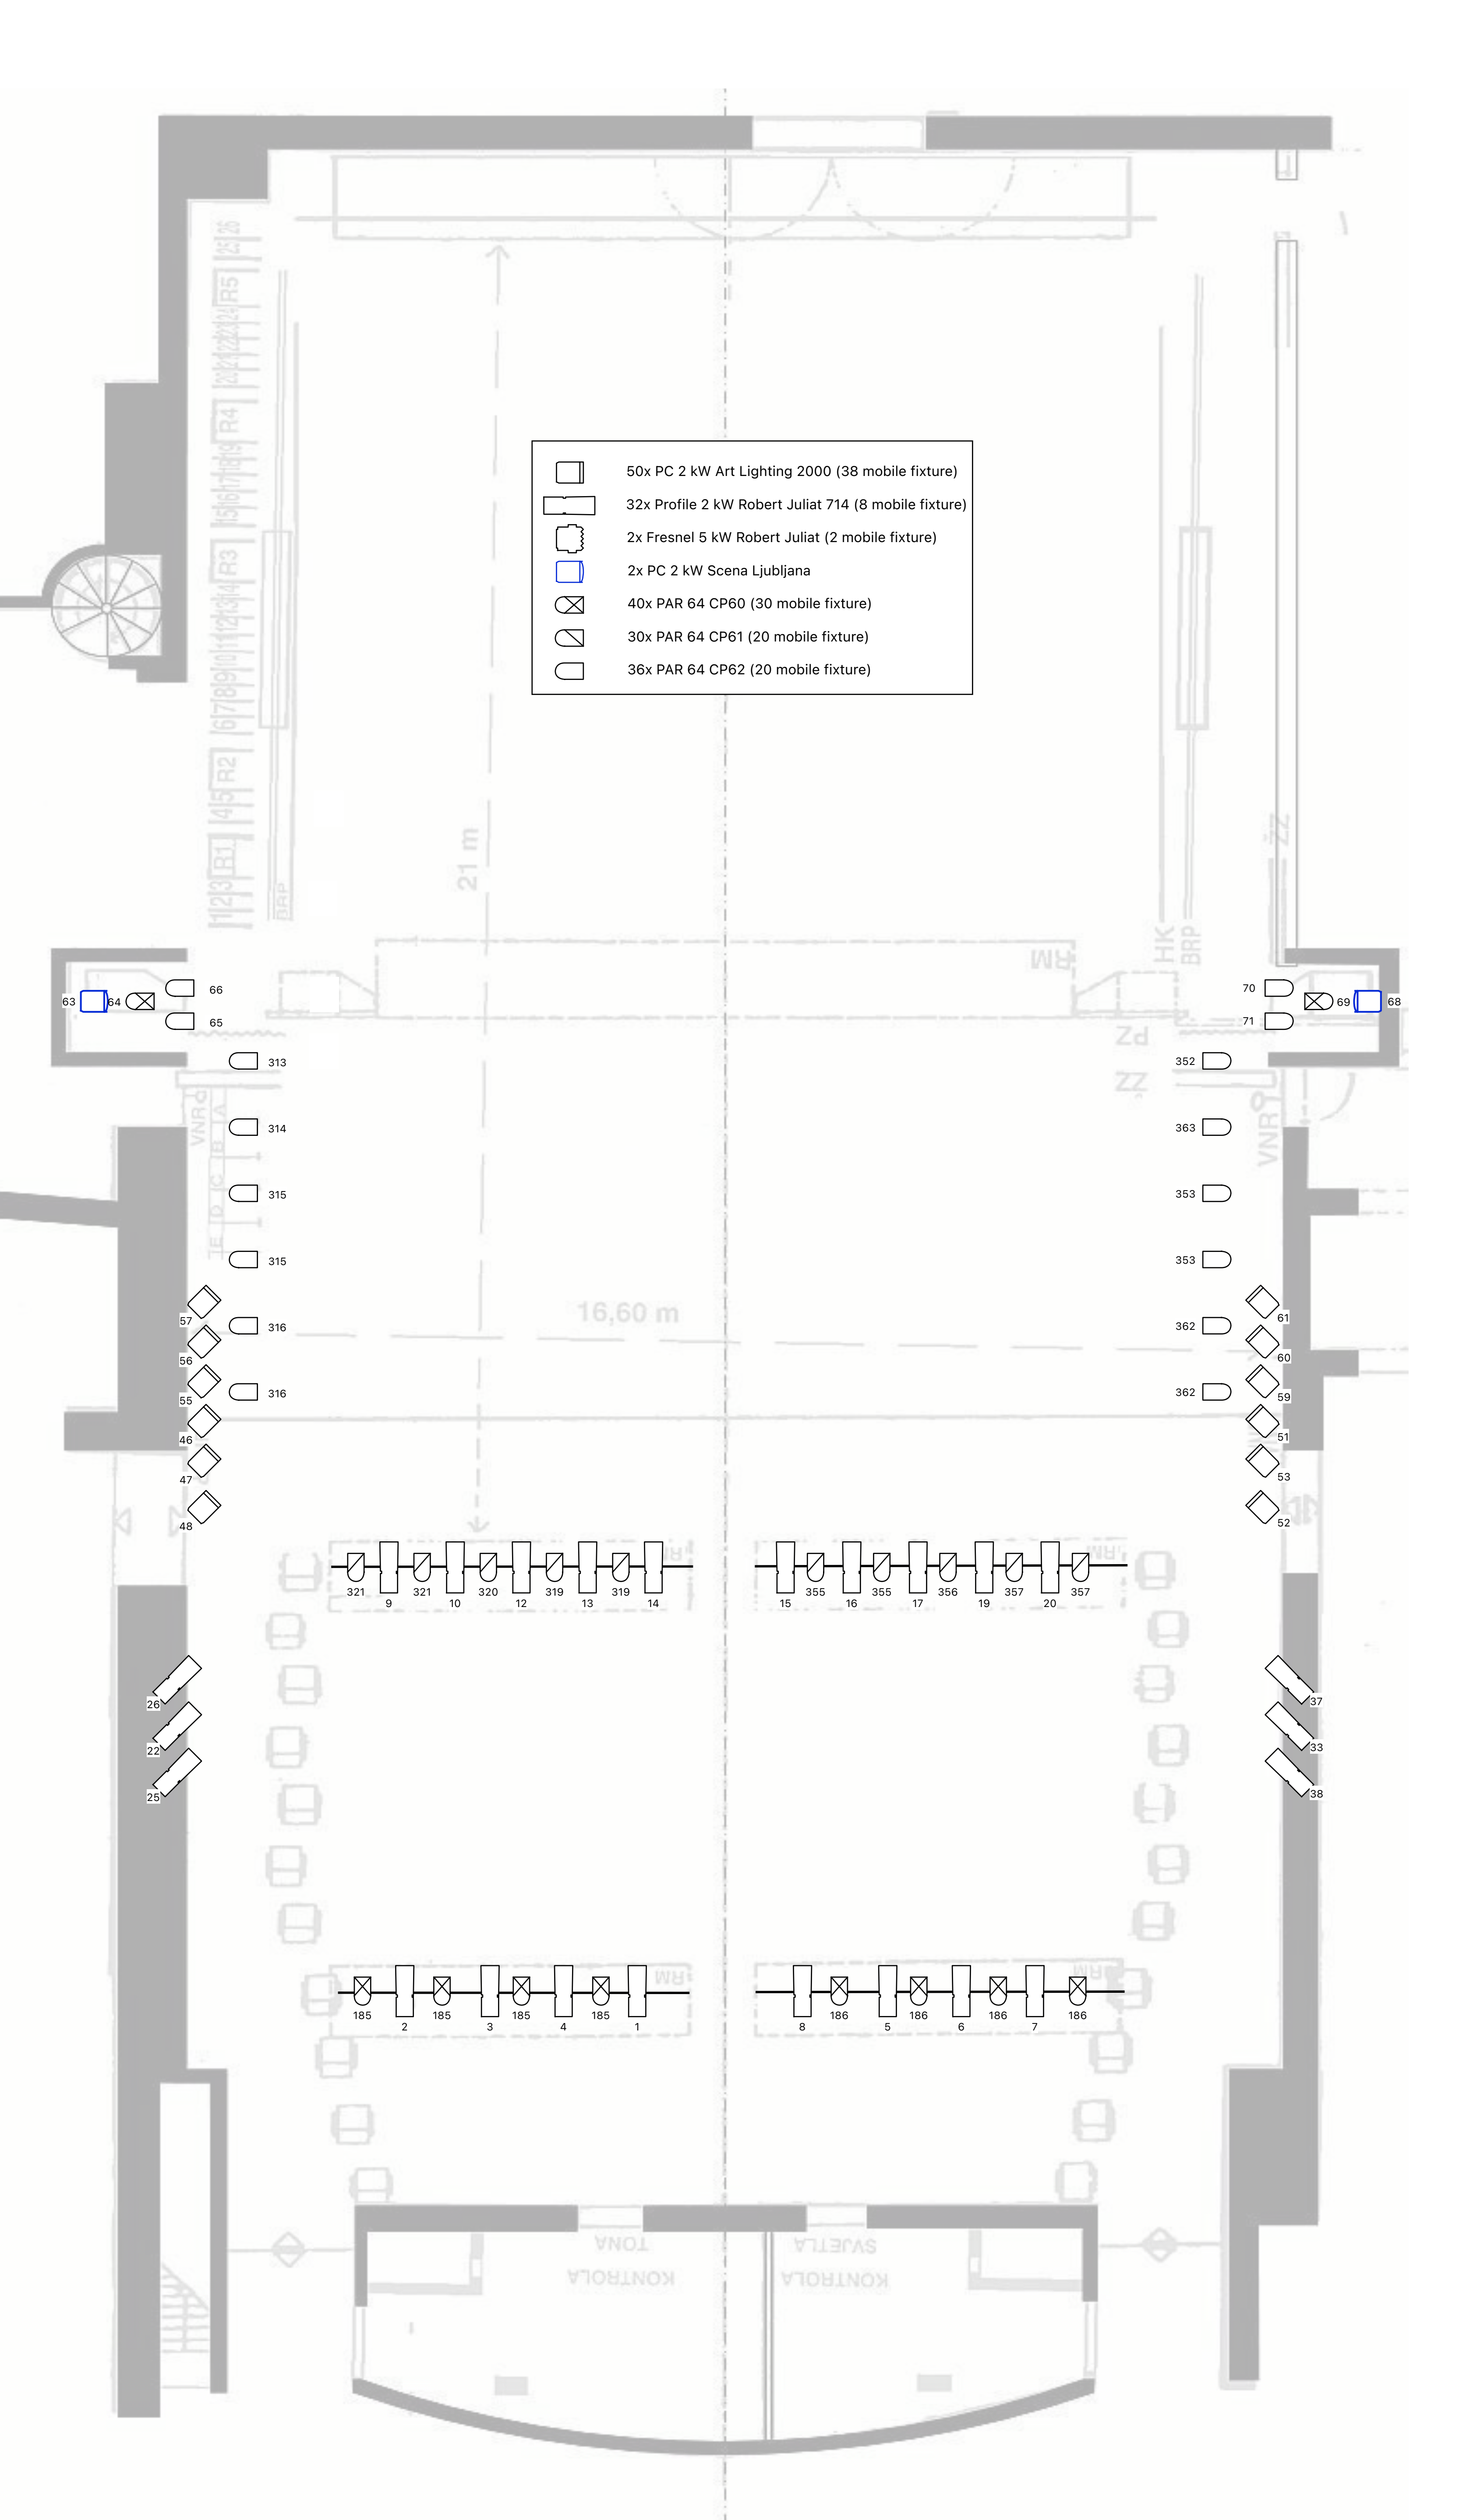

- 50x PC 2 kW Art Lighting 2000 (38 mobile fixture)
- 32x Profile 2 kW Robert Juliat 714 (8 mobile fixture)
- 2x Fresnel 5 kW Robert Juliat (2 mobile fixture)
- 2x PC 2 kW Scena Ljubljana
- 40x PAR 64 CP60 (30 mobile fixture)
- 30x PAR 64 CP61 (20 mobile fixture)
- 36x PAR 64 CP62 (20 mobile fixture)